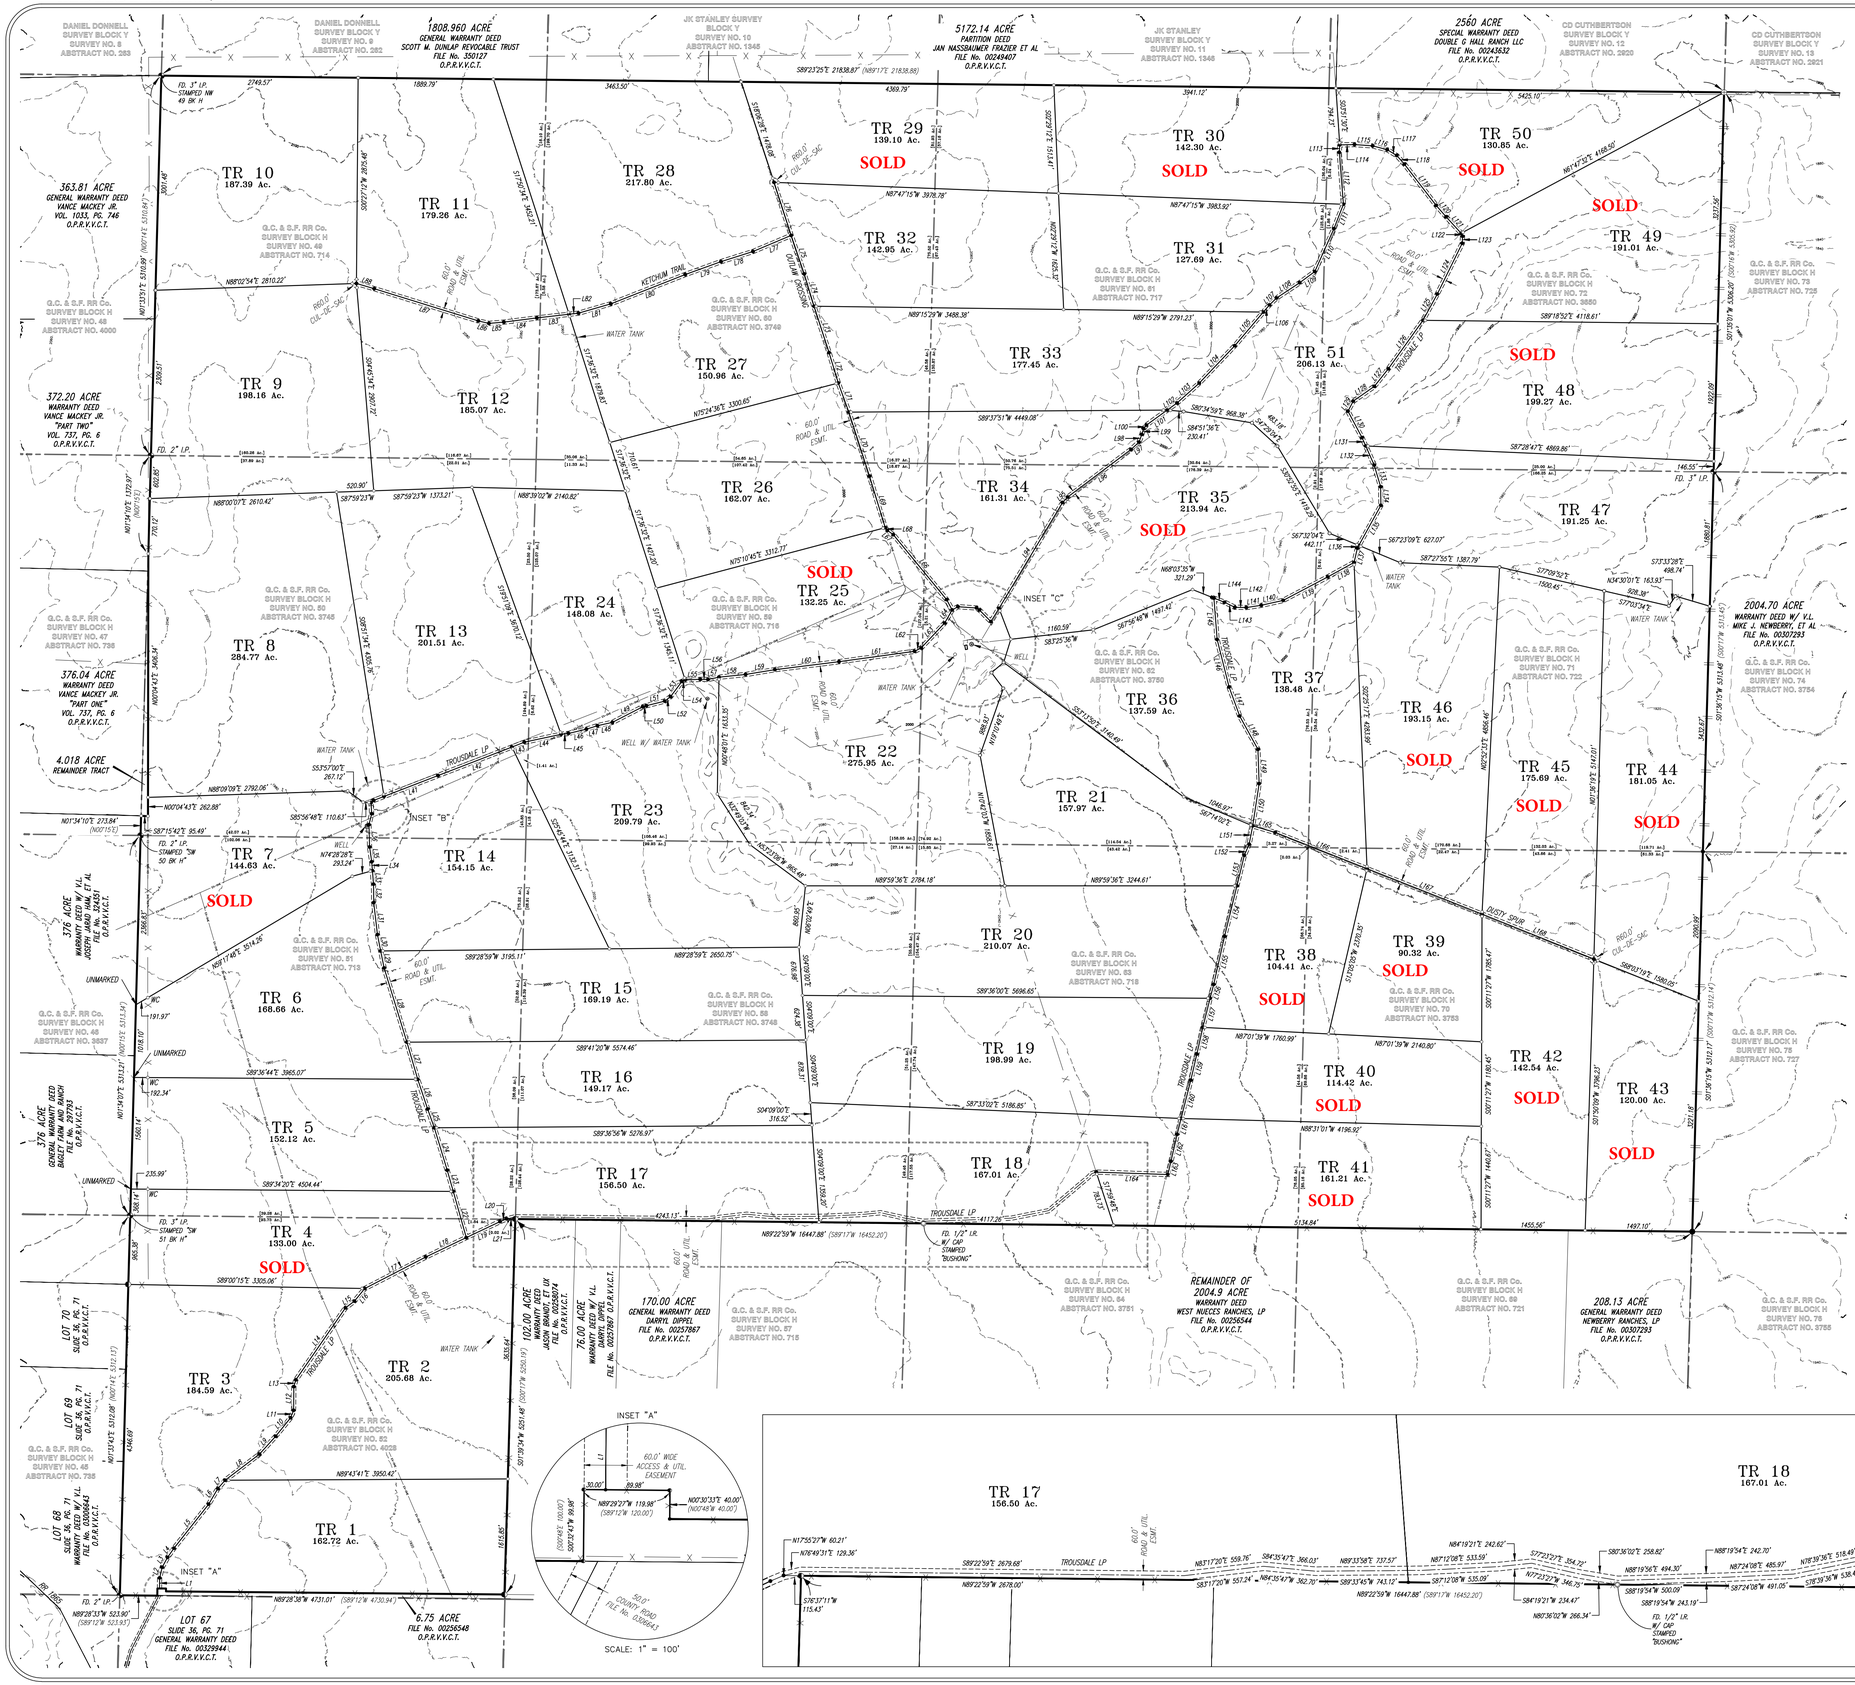

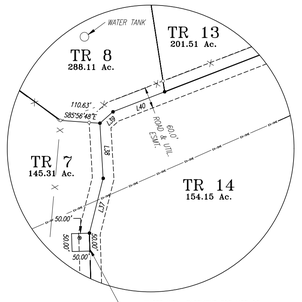

GRID

* LEGEND *

- FOUND I.R. W/ CAP STAMPED AS NOTED
- FOUND SURVEY NAIL
- FOUND I.P. AS NOTED
- FOUND 1/2" I.R.
- SET 5/8" I.R. W/PLASTIC CAP STAMPED "WES 10194410"
- SET 5/8" I.R. W/ALUMINUM CAP STAMPED "WES 10194410"

PROPERTY LINE
EASEMENT LINE
TRACT LINE
APPROX. PATENT LINE
1700 CONTOUR LINES
BARBED WIRE FENCE
OVERHEAD ELECTRIC LINE

0 500 1000 1500 2000

SCALE: 1"=1000'

LINE TABLE		
LINE #	LENGTH	DIRECTION
L1	149.00	N00°30'33"E
L2	152.00	N13°41'31"E
L3	156.78	N28°46'29"E
L4	157.02	N34°40'05"E
L5	783.29	N38°16'55"E
L6	254.53	N30°19'12"E
L7	152.78	N41°23'04"E
L8	603.48	N52°39'29"E
L9	336.85	N42°16'10"E
L10	331.87	N38°57'51"E
L11	111.50	N21°32'41"E
L12	331.34	N00°36'09"E
L13	99.76	N16°49'12"E
L14	1222.89	N34°34'02"E
L15	155.15	N52°58'53"E
L16	228.22	N39°32'43"E
L17	958.90	N62°40'15"E

LINE TABLE		
LINE #	LENGTH	DIRECTION
L18	629.22	N64°20'27"E
L19	521.16	N64°39'18"E
L20	100.46	N67°19'35"E
L21	121.58	S89°05'25"E
L22	669.61	N15°51'03"W
L23	308.92	N15°51'03"W
L24	619.75	N16°51'54"W
L25	277.83	N19°37'18"W
L26	437.01	N18°37'47"W
L27	542.39	N16°13'30"W
L28	1083.38	N17°02'00"W
L29	244.40	N11°20'36"W
L30	231.96	N11°20'36"W
L31	450.01	N06°38'18"W
L32	257.67	N00°48'58"W
L33	189.65	N04°25'36"W
L34	125.71	N04°25'36"W

LINE TABLE		
LINE #	LENGTH	DIRECTION
L35	208.83	N08°15'35"W
L36	311.04	N01°37'31"W
L37	157.88	N14°03'23"E
L38	154.34	N03°20'51"W
L39	48.61	N48°45'10"E
L40	154.65	N68°52'01"E
L41	809.64	N68°52'01"E
L42	1107.07	N68°53'08"E
L43	187.47	N68°53'08"E
L44	525.15	N77°50'36"E
L45	103.84	N83°31'7"E
L46	256.59	N78°36'27"E
L47	162.59	N72°40'19"E
L48	213.50	N77°29'33"E
L49	477.25	N62°47'46"E
L50	53.93	N73°25'49"E
L51	262.42	N75°53'00"E

LINE TABLE		
LINE #	LENGTH	DIRECTION
L52	103.03	N53°01'36"E
L53	264.28	N35°32'13"E
L54	50.44	N65°25'18"E
L55	212.27	N87°35'42"E
L56	107.27	S89°53'22"E
L57	157.27	N78°17'26"E
L58	373.93	N84°12'12"E
L59	414.41	N80°37'53"E
L60	903.32	N82°55'14"E
L61	1064.97	N82°11'1"E
L62	104.52	N67°42'24"E
L63	477.14	N43°20'07"E
L64	212.09	N29°52'27"E
L65	163.23	N28°04'04"W
L66	1174.54	N39°24'37"W
L67	101.87	N54°01'54"W
L68	50.06	N38°29'16"W

LINE TABLE		
LINE #	LENGTH	DIRECTION
L69	752.11	N16°54'01"W
L70	940.52	N17°54'01"W
L71	432.91	N19°53'56"W
L72	444.10	N16°53'06"W
L73	680.97	N18°01'37"W
L74	472.56	N16°49'53"W
L75	568.51	N18°45'06"W
L76	779.03	N17°50'21"W
L77	578.52	S67°03'46"W
L78	468.65	S72°28'18"W
L79	531.61	S70°07'02"W
L80	1117.79	S68°31'55"W
L81	470.31	S73°47'49"W
L82	132.98	S83°28'26"W
L83	453.02	S83°28'26"W
L84	463.80	S82°46'40"W
L85	210.37	S85°12'06"W

LINE TABLE		
LINE #	LENGTH	DIRECTION
L86	151.76	N76°57'01"W
L87	1523.70	N72°46'50"W
L88	257.54	N73°36'37"W
L89	93.47	N60°59'07"E
L90	260.34	S86°03'36"E
L91	50.33	S53°44'19"E
L92	227.49	S44°41'49"E
L93	217.25	N31°00'34"E
L94	1726.44	N31°00'34"E
L95	104.31	N42°22'43"E
L96	1107.25	N53°00'24"E
L97	150.84	N49°01'49"E
L98	114.16	N19°21'46"E
L99	85.84	N18°19'59"E
L100	62.36	N36°45'11"E
L101	359.13	N54°14'49"E
L102	168.92	N54°14'49"E

LINE TABLE		
LINE #	LENGTH	DIRECTION
L103	415.74	N48°14'52"E
L104	722.49	N43°28'40"E
L105	616.14	N40°19'11"E
L106	132.09	N40°19'11"E
L107	137.61	N45°52'27"E
L108	387.63	N56°32'45"E
L109	263.86	N53°36'23"E
L110	655.20	N23°55'01"E
L111	365.76	N21°26'59"E
L112	729.67	S04°33'08"E
L113	103.71	N03°08'05"E
L114	207.33	N88°56'28"E
L115	253.65	S85°58'33"E
L116	210.89	S75°19'13"E
L117	155.73	S58°16'15"E
L118	160.87	S47°04'09"E
L119	727.07	S37°34'14"E

LINE TABLE		
LINE #	LENGTH	DIRECTION
L120	212.41	S40°57'22"E
L121	311.72	S42°30'07"E
L122	45.96	S25°22'53"E
L123	99.26	S03°01'36"W
L124	791.20	S26°11'33"W
L125	416.99	S28°35'40"W
L126	834.09	S35°31'01"W
L127	313.14	S38°15'15"W
L128	359.92	S54°49'29"W
L129	158.59	S28°01'37"W
L130	418.88	S28°05'12"E
L131	126.84	S23°54'39"E
L132	294.13	S23°54'39"E
L133	314.49	S16°40'50"E
L134	260.32	S00°37'21"E
L135	639.56	S28°48'00"W
L136	43.00	S28°48'00"W

LINE TABLE		
LINE #	LENGTH	DIRECTION
L137	205.81	S12°52'39"W
L138	419.37	S81°17'04"W
L139	704.53	S62°12'30"W
L140	313.04	S77°25'04"W
L141	211.48	S81°34'09"W
L142	160.55	N88°47'58"W
L143	160.62	N64°00'49"W
L144	158.84	N68°59'25"W
L145	579.60	S09°23'12"E
L146	684.62	S14°07'21"E
L147	431.74	S20°09'04"E
L148	530.92	S28°47'16"E
L149	480.31	S01°51'57"E
L150	596.64	S08°34'35"W
L151	262.53	S11°09'53"W
L152	167.75	S23°15'40"W
L153	439.15	S13°41'29"W

LINE TABLE		
LINE #	LENGTH	DIRECTION
L154	727.21	S11°41'29"W
L155	689.53	S12°49'36"W
L156	199.23	S14°11'06"W
L157	419.30	S14°11'06"W
L158	382.07	S12°37'48"W
L159	375.53	S12°57'56"W
L160	552.17	S14°09'49"W
L161	227.72	S13°49'02"W
L162	385.96	S13°02'53"W
L163	190.44	S13°04'09"W
L164	1001.95	N88°03'10"W
L165	327.37	S73°33'59"E
L166	1379.85	S68°27'41"E
L167	1727.90	S68°27'41"E
L168	1683.89	S68°06'13"E

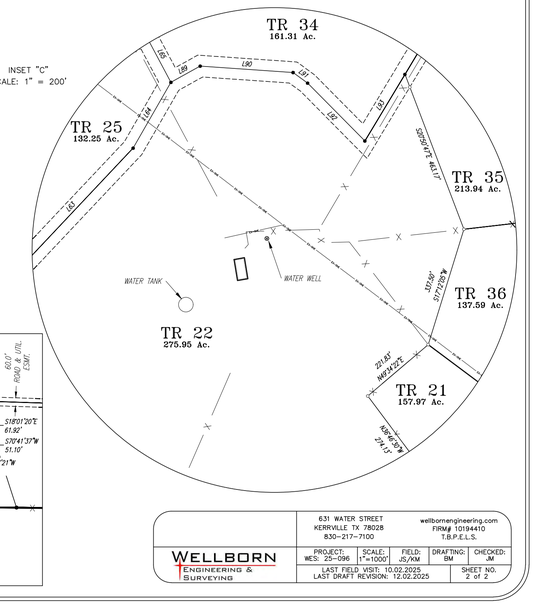

WELLBORN ENGINEERING & SURVEYING
631 WATER STREET
KERRVILLE TX 78028
830-217-7100
wellbornengineering.com
FIRM# 10194410
T.B.P.E.L.S.

PROJECT:	SCALE:	FIELD:	DRAFTING:	CHECKED:
WES: 25-096	1"=1000'	JS/KM	SM	JM

LAST FIELD VISIT: 10.02.2025
LAST DRAFT REVISION: 12.02.2025

SHEET NO. 2 of 2